


STOREFRONT TYPE - A

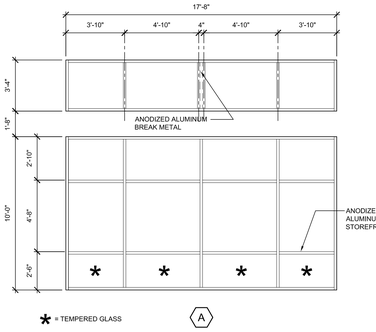


STOREFRONT TYPE - B




STOREFRONT TYPE - C

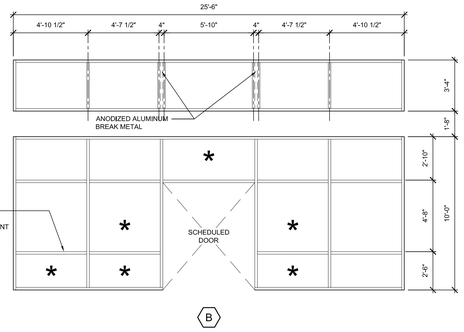


STOREFRONT TYPE - D

| EXTERIOR FINISH SCHEDULE: | | | |
|---|---|---|---|
| MATERIAL | MANUFACTURER | COLOR | REMARKS |
| COMPOSITE WALL PANEL (WP-1) | NICHIHA | CEDAR | VINTAGE WOOD |
| EIFS/TEXTURE PAINT #1 (E-1) | SHERWIN WILLIAMS | SW7103 WHITETAIL | VERIFY COLOR W/ OWNER |
| EIFS/TEXTURE PAINT #2 (E-2) | SHERWIN WILLIAMS | SW9085 TOUCH OF SAND | VERIFY COLOR W/ OWNER |
| EIFS/TEXTURE PAINT #2 (E-3) | SHERWIN WILLIAMS | SW6076 TURKISH COFFEE | VERIFY COLOR W/ OWNER |
| STOREFRONT | KAWNEER | DARK BRONZE | |
| GLAZING | PPG | CLEAR ON CLEAR | SOLAR BAN 70 XL |
| PRE-FIN. METAL | | DARK BRONZE | |

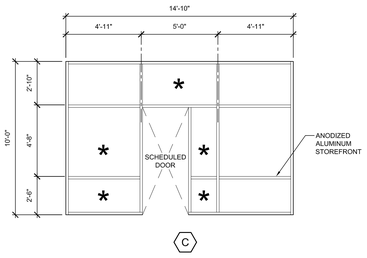**NOTE**
ALL ITEMS MOUNTED ON THE EXTERIOR WALLS OF THE BUILDING ARE TO BE PAINTED TO MATCH THE WALL COLOR. SEE ELECTRICAL AND PLUMBING DRAWINGS

## GLAZING NOTE:

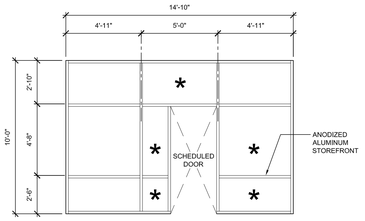- GLAZING SUBCONTRACTOR RESPONSIBLE FOR LOCATING AND INSTALLING TEMPERED SAFETY GLAZING TO MEET LOCAL CODES.




1 FRONT ELEVATION - NORTH
SCALE: 1/8" = 1'-0"




2 SIDE ELEVATION - EAST
SCALE: 1/8" = 1'-0"

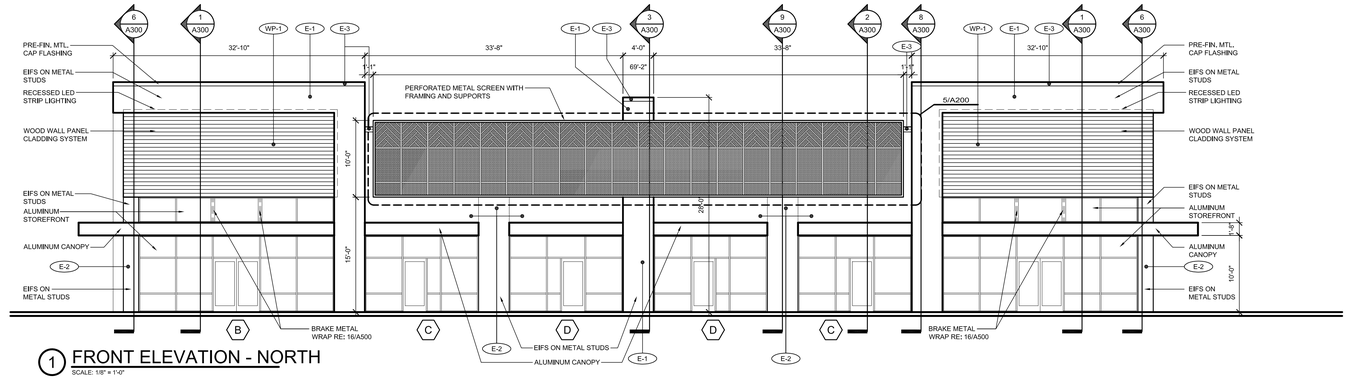


3 SIDE ELEVATION - WEST
SCALE: 1/8" = 1'-0"

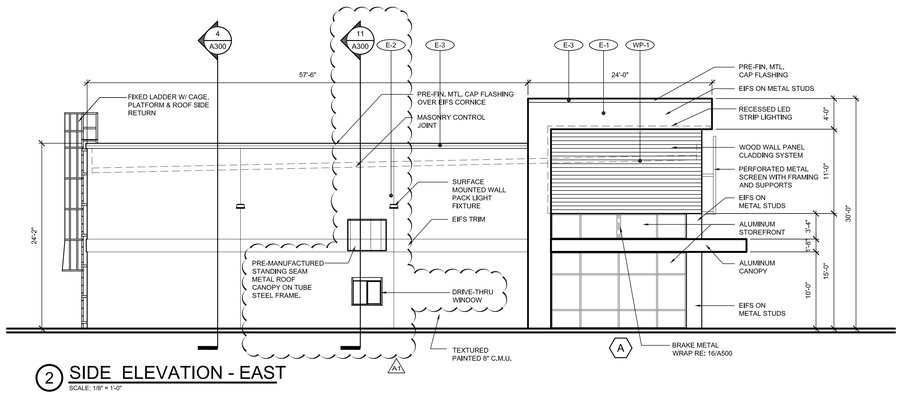


4 REAR ELEVATION - SOUTH
SCALE: 1/8" = 1'-0"

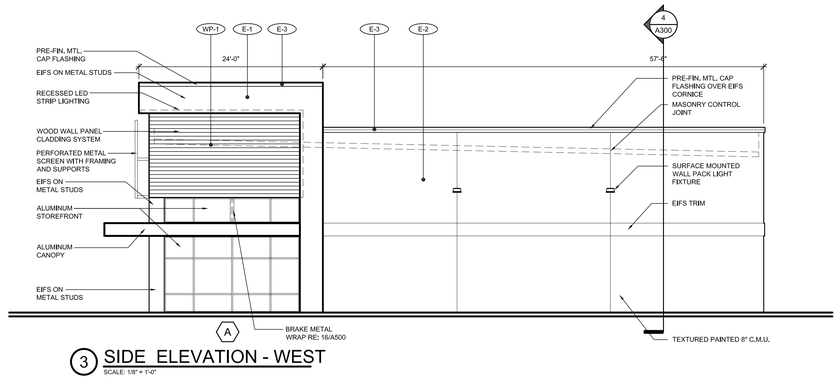


6 METAL SCREEN ENLARGED
SCALE: 3/4" = 1'-0"

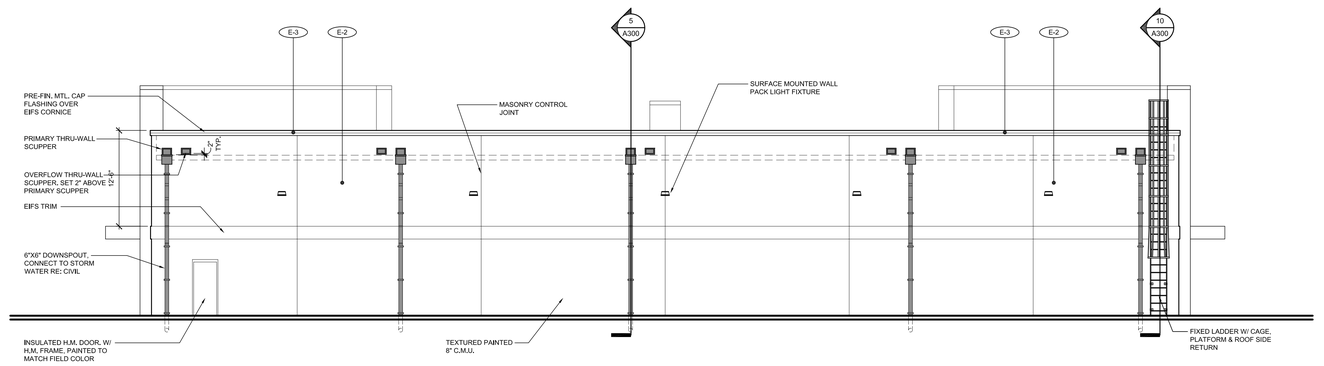


5 METAL SCREEN
SCALE: 3/8" = 1'-0"

| PERMIT / BID ISSUE | 02/13/2019 |
|---|---|
| ADDENDUM #01 | 03/05/2019 |

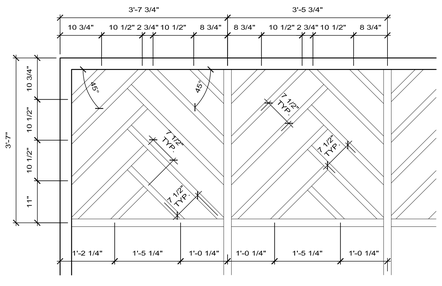Date: 02/13/2019


CDA Architects
Member American Institute of Architects
20445 State Hwy 249, Suite 200
Houston, Texas 77070
832/678-9232 Fax 832/678-9240

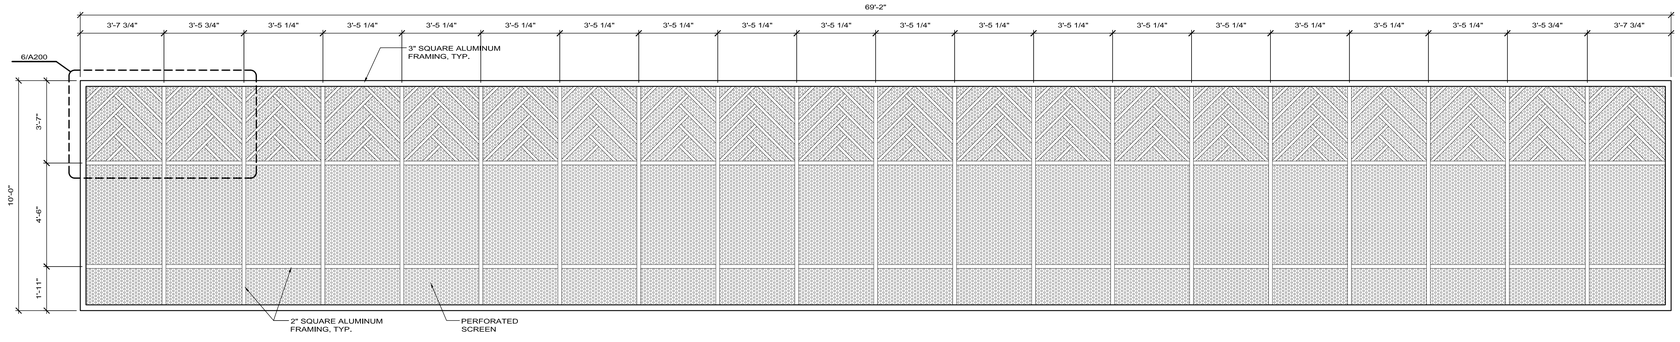
ASHTON GRAY DEVELOPMENT

EXTERIOR ELEVATIONS

10,720 SF Retail Shell
SPRING STUEBNER @ SPRING PLAZA
SPRING, TEXAS 77389

| SCALE: AS NOTED | SHEET NO. |
|---|---|
| PROJECT: 19107 | A200 |
| DATE: 01/31/19 | |