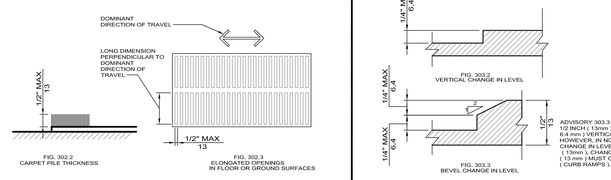

1 302 FLOOR OR GROUND SURFACES, N.T.S.

2 303 CHANGES IN LEVEL, N.T.S.

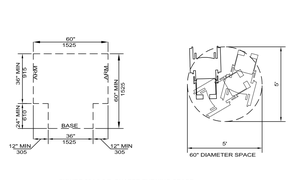

FIGURE 304.3.2 T- SHAPED TURNING SPACE

3 304 TURNING SPACES, N.T.S.

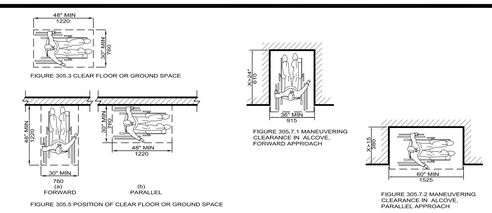

4 305 CLEAR FLOOR OR GROUND SPACE, N.T.S.

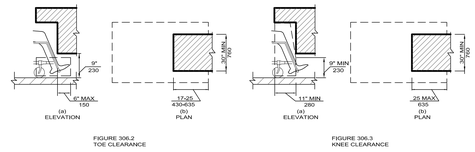

5 306 KNEE AND TOE CLEARANCE, N.T.S.

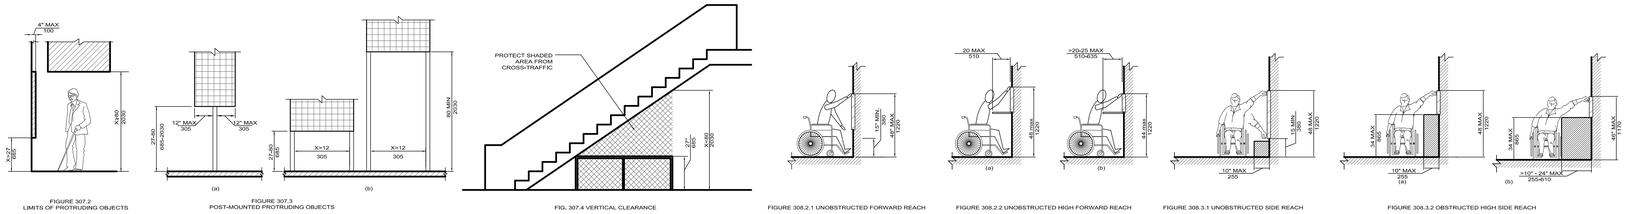

6 307 PROTRUDING OBJECTS, N.T.S.

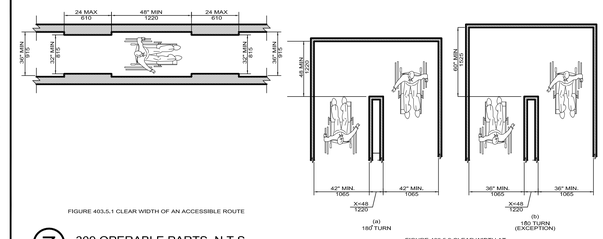

7 309 OPERABLE PARTS, N.T.S.

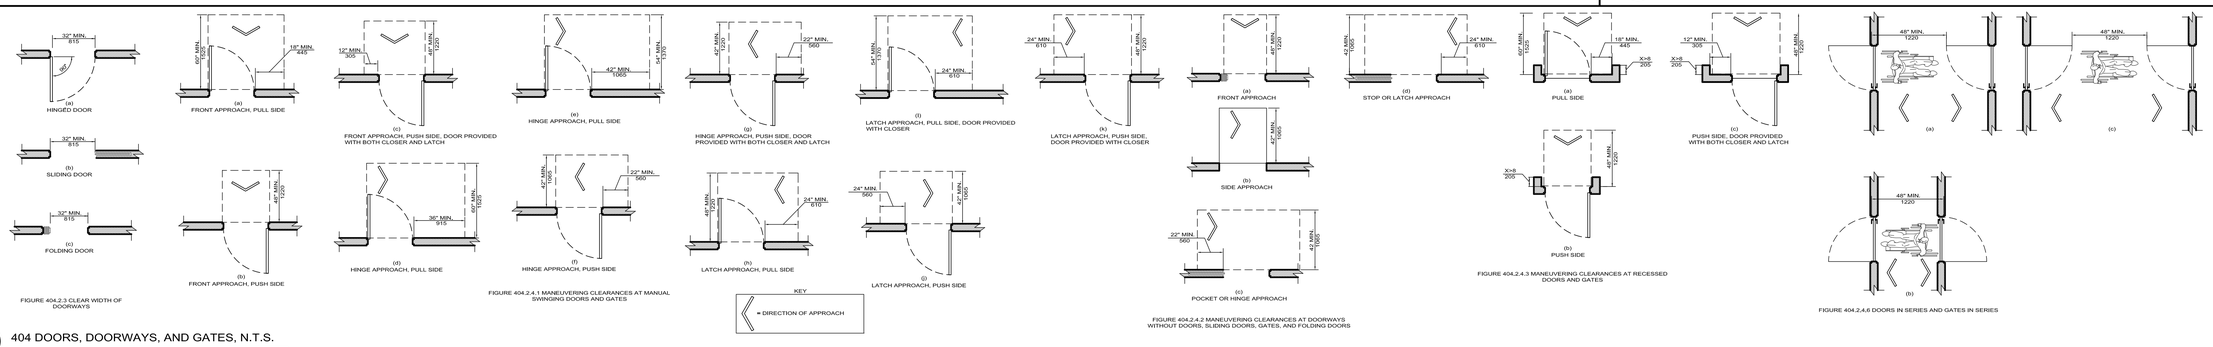

8 404 DOORS, DOORWAYS, AND GATES, N.T.S.

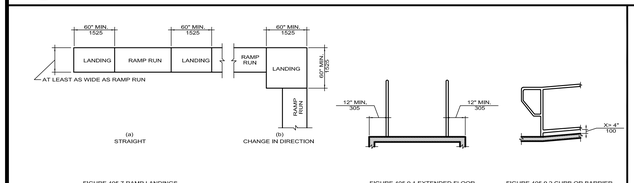

9 405 RAMPS, N.T.S.

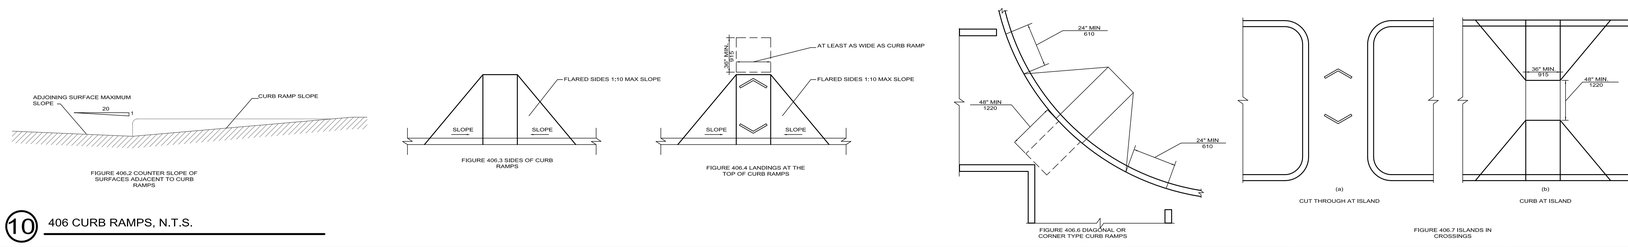

10 406 CURB RAMPS, N.T.S.

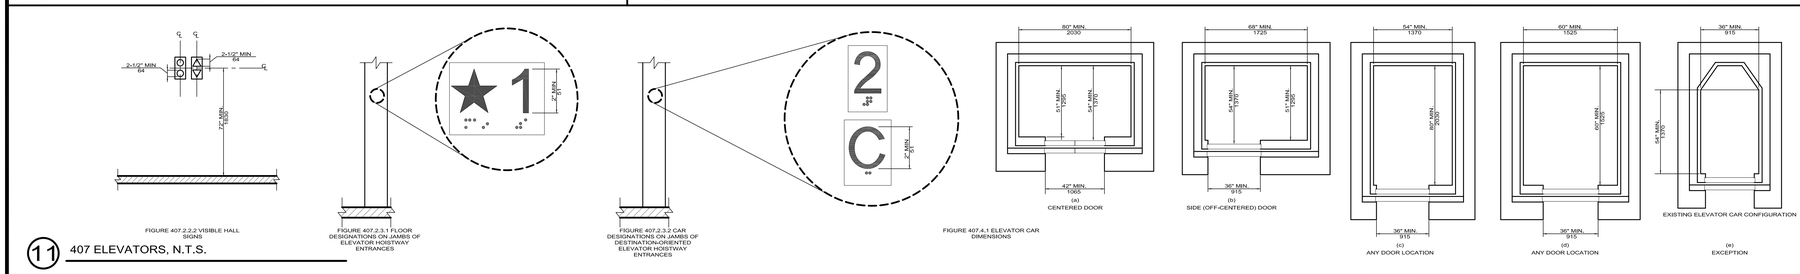

CONTROL BUTTON	TACTILE SYMBOL	BRAILLE MESSAGE
EMERGENCY STOP		"ST"OP THREE CELLS
ALARM		AL"ARM FOUR CELLS
DOOR OPEN		OP"EN" THREE CELLS

DOOR CLOSE		CLOSE FIVE CELLS
MAIN ENTRY FLOOR		MA"IN" THREE CELLS
PHONE		PH"ONE" FOUR CELLS

TABLE 407.4.7.1.3 ELEVATOR CONTROL IDENTIFICATION

11 407 ELEVATORS, N.T.S.

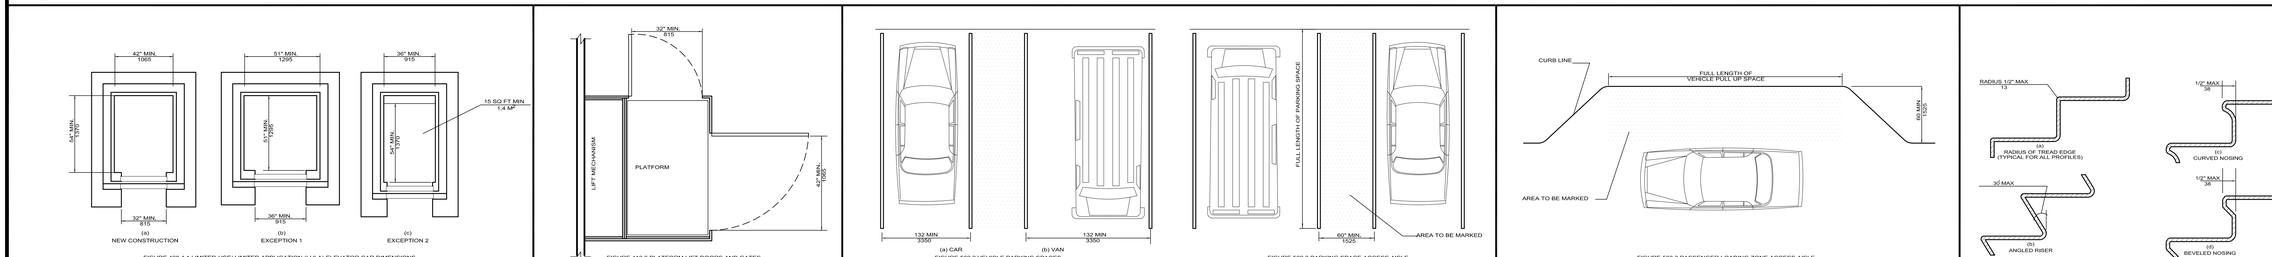

12 408 LIMITED USE / LIMITED-APPLICATION ELEVATORS, N.T.S.

13 410 PLATFORM LIFTS, N.T.S.

14 502 PARKING SPACES, N.T.S.

15 503 PASSENGER LOADING ZONES, N.T.S.

16 504 STAIRWAYS, N.T.S.

02/13/2019

PERMIT / BID ISSUE

REGISTERED ARCHITECT STATE OF TEXAS

Date: 02/13/2019

CDA Architects
Member American Institute of Architects
20445 State Hwy 249, Suite 200
Houston, Texas 77070
832/678-9234 Fax 832/678-9240

ASHTON GRAY DEVELOPMENT

ACCESSIBILITY GUIDELINES

10,720 SF Retail Shell
SPRING STUEBNER @ SPRING PLAZA
SPRING, TEXAS 77389

SCALE AS NOTED
PROJECT: 19037
DATE: 01/31/19
SHEET NO. G001