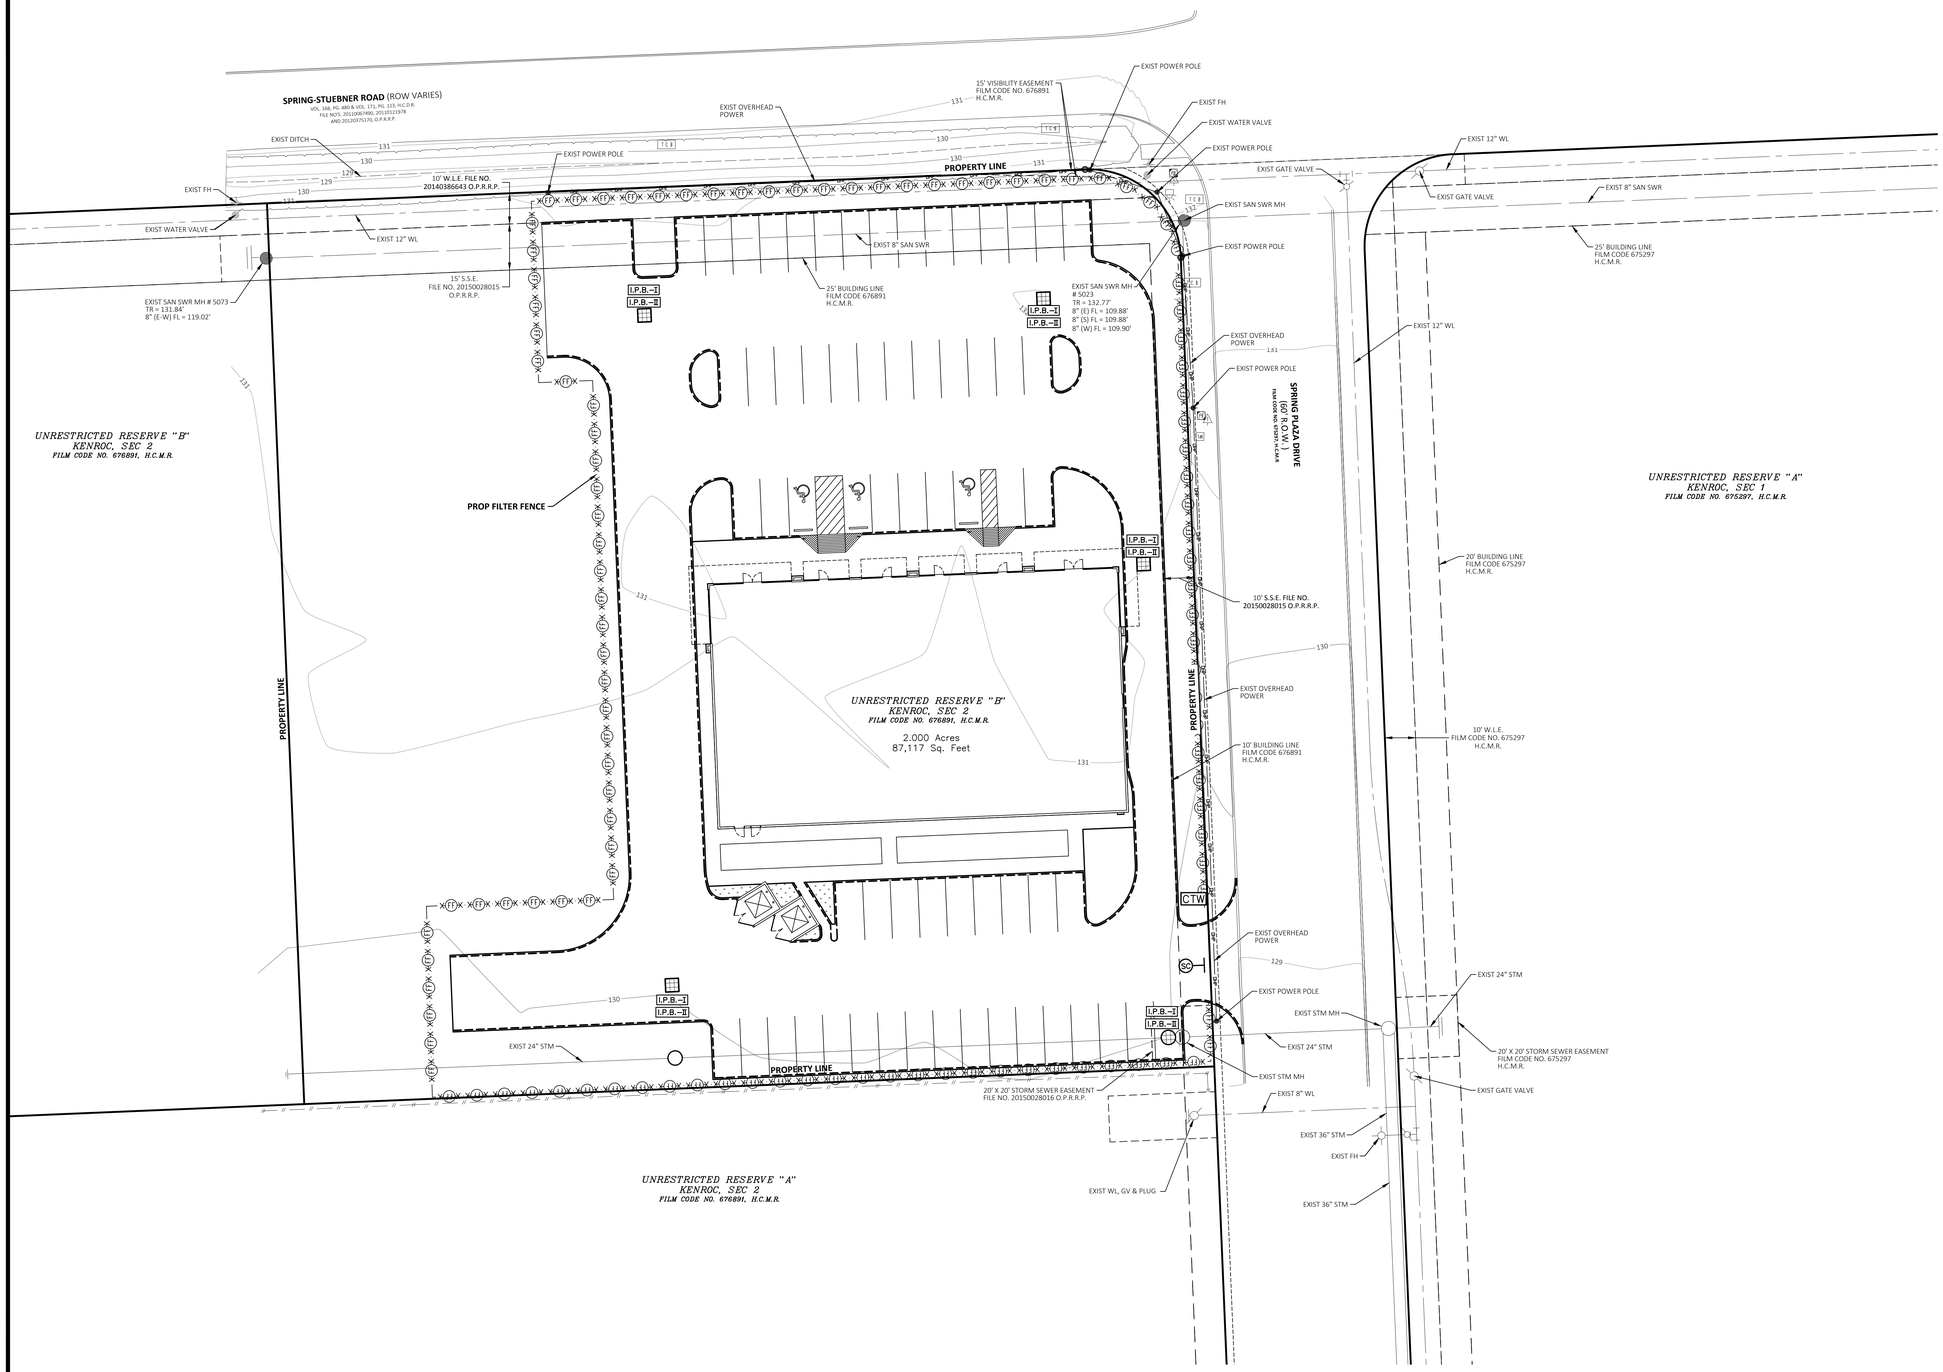


N
W E
S

20' 0' 20'
SCALE
1"=20'

## S.W.P.P.P. LEGEND

| | |
|---|---|
| —XFFX— | FILTER FABRIC FENCE* |
| CTW | CONCRETE TRUCK WASHOUT* |
| SC | 20'x50' STABILIZED CONSTRUCTION ACCESS* |
| I.P.B.–I | INLET PROTECTION BARRIER STAGE I* |
| I.P.B.–II | INLET PROTECTION BARRIER STAGE II* |

*(SEE DETAILS, SHEET C9.0)

HORIZONTAL NOTE: (BEARING AND COORDINATES) NAD 83 - TEXAS STATE PLANE, SOUTH CENTRAL ZONE (4024) SURFACE VALUES - GRID COORDINATES WERE SCALED UP TO SURFACE VALUES ABOUT 0,0 USING A SCALE FACTOR OF 1.00013.

PRIMARY BENCHMARK: FLOODPLAIN REFERENCE MARK NUMBER 110430 IS A HCFCD BRASS DISK STAMPED BM110430 ON THE NORTH END OF A HEADWALL ON INTERSTATE NO. 45 NORTHBOUND FRONTAGE ROAD, LOCATED ON THE DOWNSTREAM SIDE OF WUNSCHE GULLY IN KEYMAP 292P IN THE CYPRESS WATERSHED NEAR STREAM K120-03-00 ELEV. 121.71 FEET NAVD 1988, 2001 ADJUSTED.

01/31/2019
PERMIT / BID ISSUE

THIS DOCUMENT IS RELEASED FOR THE PURPOSE OF REVIEW UNDER THE AUTHORITY OF ISAAC MUÑIZ, P.E. 125839 ON JANUARY 31, 2019. IT IS NOT TO BE USED FOR CONSTRUCTION PURPOSES.

CDA Architects
Member American Institute of Architects
20445 State Hwy 249, Suite 200
Houston, Texas 77070
832/678-9232 Fax 832/678-9240

IDS Engineering Group
13430 NW Freeway
Suite 700
Houston, Tx. 77040
713.462.3178
www.ids-eng.com
TBPE3 2011050

STORM WATER POLLUTION PREVENTION PLAN

Ashton Gray Retail - Kenroc

SOUTHWEST CORNER OF SPRING STUEBNER AND SPRING PLAZA, HARRIS COUNTY, TEXAS

SCALE: 1" = 20'
PROJECT:
DATE:

C8.0

X:\12000\23300\100 Ashton Gray Retail - Kenroc\CAD\SWG\ASHTON-C-SWPPP.dwg [C8.0 SWPPP] Plotted Feb 12, 2019 at 2:44pm by gajul (Last Saved by: gajul)