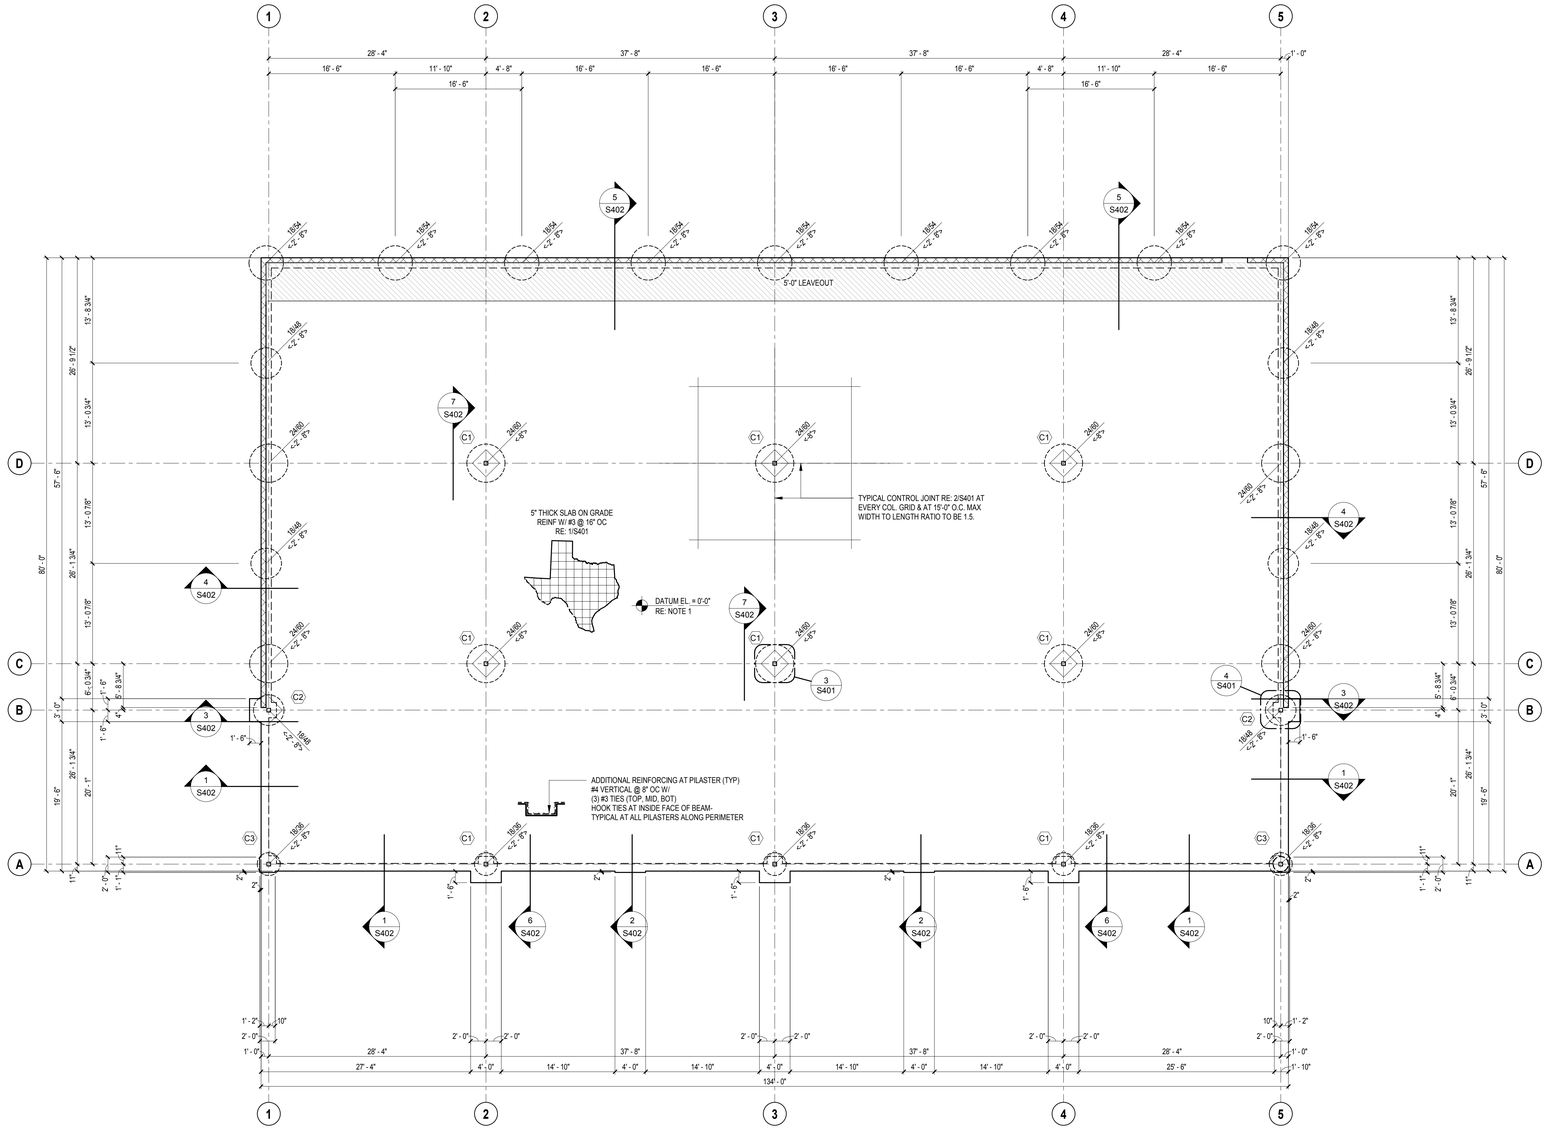

1 FOUNDATION PLAN
1/8" = 1'-0"

PLAN NOTES:

1. DATUM ELEVATION 0'-0" CORRESPONDS TO TRUE ELEVATION = RE. CIVIL. ALL ELEVATIONS ARE RELATIVE TO DATUM ELEVATION (0'-0")
2. ALL COLUMNS ARE MARKED RE:S302 FOR COLUMN SCHEDULE.
3. RE: S301 FOR PIER SCHEDULE.
4. TOP OF ALL PIERS ARE AT ELEVATION <-2'-8"> U.O.N.

Dally & ASSOCIATES STRUCTURAL | CIVIL
9800 Richmond Avenue, Suite 460
Houston, Texas 77042
t 713 337 8881
Texas Registered Engineering Firm
F-003426
PROJECT: 19-013-00

PERMIT / BID ISSUE 02/13/2019

FRED DALLY 90904 LICENSED PROFESSIONAL ENGINEER DATE: 02/13/19

CDA Architects
Member American Institute of Architects
#9445 State Hwy 249, Suite 200
Houston, Texas 77070
832/678-9232 Fax 832/678-9240

ASHTON GRAY DEVELOPMENT

FOUNDATION PLAN

10,720 SF Retail Shell
SPRING STUEBNER @ SPRING PLAZA
SPRING, TEXAS 77389

SCALE: AS NOTED
PROJECT: 19007
DATE: 02 / 13 / 19

S201