## SYMBOL LEGEND:

- SURFACE MOUNTED WALL PACK / SECURITY LIGHT FIXTURE
- RECESSED CAN LIGHT, TYP.
- WALL MOUNTED LIGHT FIXTURE

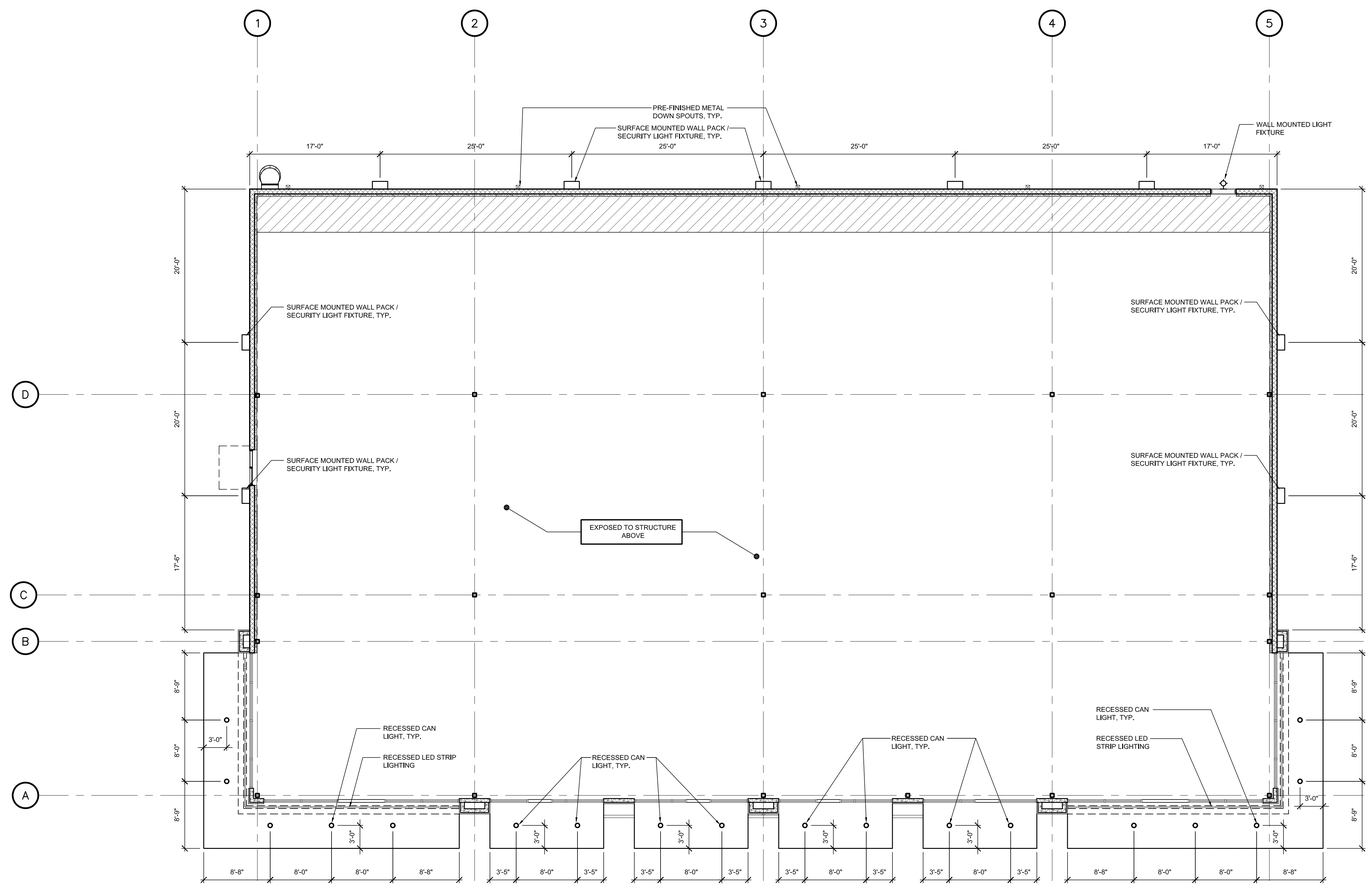


NORTH

1 REFLECTED CEILING PLAN
SCALE: 1/8" = 1'-0"

| PERMIT / BID ISSUE | |
|---|---|
| | 02/13/2019 |

Date: 02/13/2019


CDA Architects
Member American Institute of Architects
20445 State Hwy 249, Suite 200
Houston, Texas 77070
832/678-9232 Fax 832/678-9240


ASHTON GRAY DEVELOPMENT

REFLECTED CEILING PLAN

10,720 SF Retail Shell

SPRING STUEBNER @ SPRING PLAZA
SPRING, TEXAS 77389

SCALE: AS NOTED
PROJECT: 19037
DATE: 01/31/19
SHEET NO.
A130