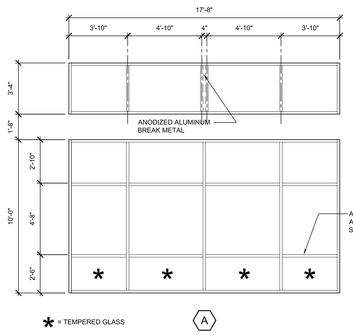

STOREFRONT TYPE - A

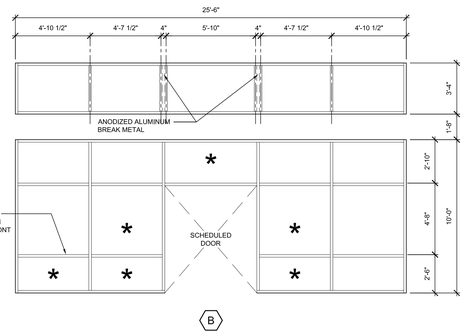

STOREFRONT TYPE - B

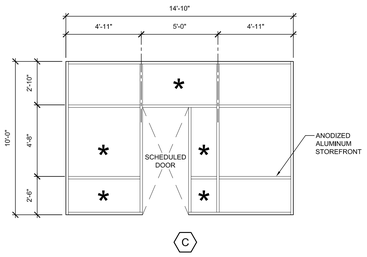

STOREFRONT TYPE - C

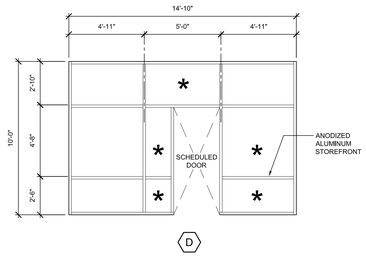

STOREFRONT TYPE - D

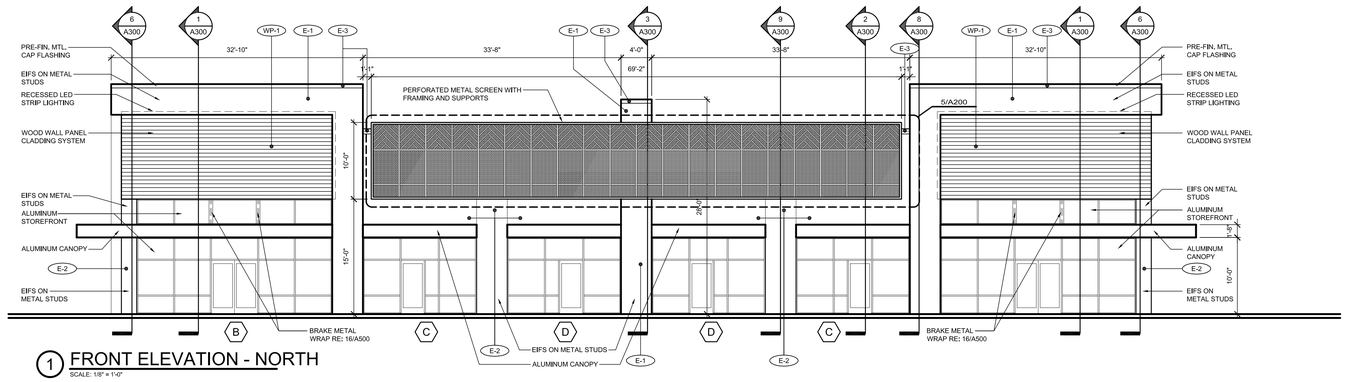

1 FRONT ELEVATION - NORTH

SCALE: 1/8" = 1'-0"

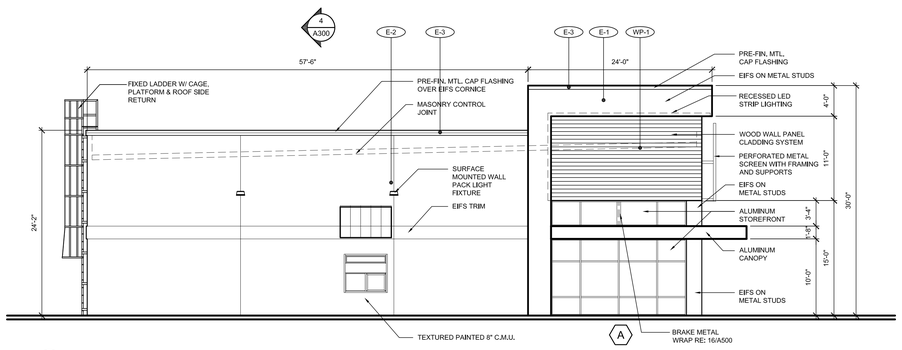

2 SIDE ELEVATION - EAST

SCALE: 1/8" = 1'-0"

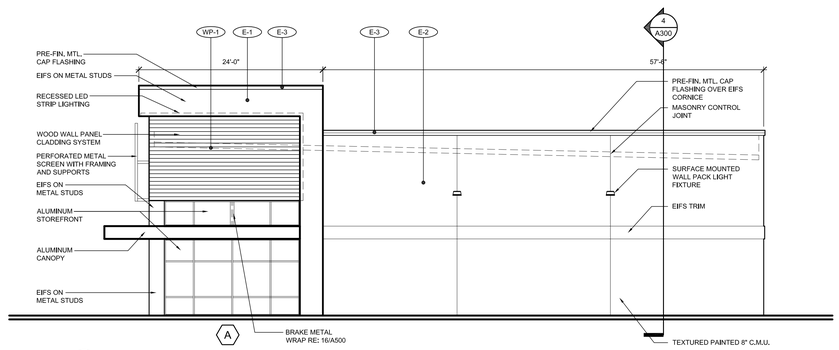

3 SIDE ELEVATION - WEST

SCALE: 1/8" = 1'-0"

EXTERIOR FINISH SCHEDULE:

MATERIAL	MANUFACTURER	COLOR	REMARKS
COMPOSITE WALL PANEL (WP-1)	NICHIHA	CEDAR	VINTAGE WOOD
EIFS/TEXTURE PAINT #1 (E-1)	SHERWIN WILLIAMS	SW7103 WHITETAIL	VERIFY COLOR W/ OWNER
EIFS/TEXTURE PAINT #2 (E-2)	SHERWIN WILLIAMS	SW9085 TOUCH OF SAND	VERIFY COLOR W/ OWNER
EIFS/TEXTURE PAINT #2 (E-3)	SHERWIN WILLIAMS	SW6076 TURKISH COFFEE	VERIFY COLOR W/ OWNER
STOREFRONT	KAWNEER	DARK BRONZE	
GLAZING	PPG	CLEAR ON CLEAR	SOLAR BAN 70 XL
PRE-FIN. METAL		DARK BRONZE	

NOTE
ALL ITEMS MOUNTED ON THE EXTERIOR WALLS OF THE BUILDING ARE TO BE PAINTED TO MATCH THE WALL COLOR, SEE ELECTRICAL AND PLUMBING DRAWINGS

GLAZING NOTE:

- GLAZING SUBCONTRACTOR RESPONSIBLE FOR LOCATING AND INSTALLING TEMPERED SAFETY GLAZING TO MEET LOCAL CODES.

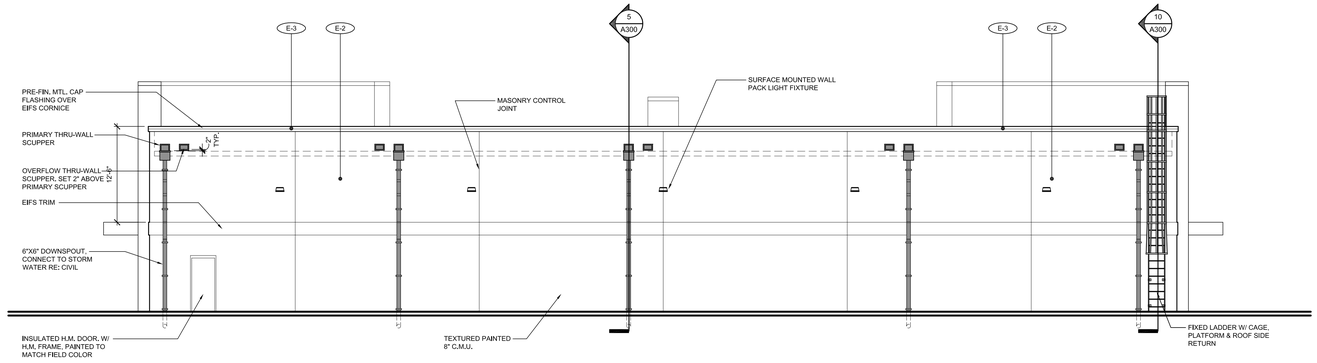

4 REAR ELEVATION - SOUTH

SCALE: 1/8" = 1'-0"

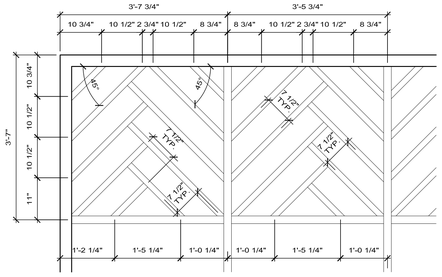

6 METAL SCREEN ENLARGED

SCALE: 3/4" = 1'-0"

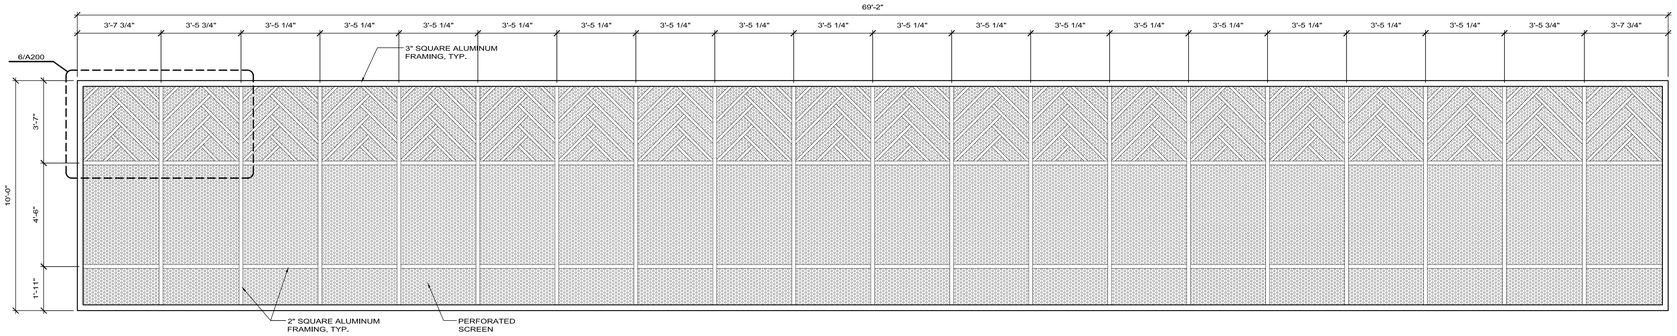

5 METAL SCREEN

SCALE: 3/8" = 1'-0"

02/13/2019

PERMIT / BID ISSUE

REGISTERED ARCHITECT STATE OF TEXAS

Date: 02/13/2019

CDA Architects
Member American Institute of Architects
20445 State Hwy 249, Suite 200
Houston, Texas 77070
832/678-9232 Fax 832/678-9240

ASHTON GRAY DEVELOPMENT

EXTERIOR ELEVATIONS

10,720 SF Retail Shell

SPRING STUEBNER @ SPRING PLAZA
SPRING, TEXAS 77389

SCALE: AS NOTED
PROJECT: 19007
DATE: 01/31/19
SHEET NO. A200