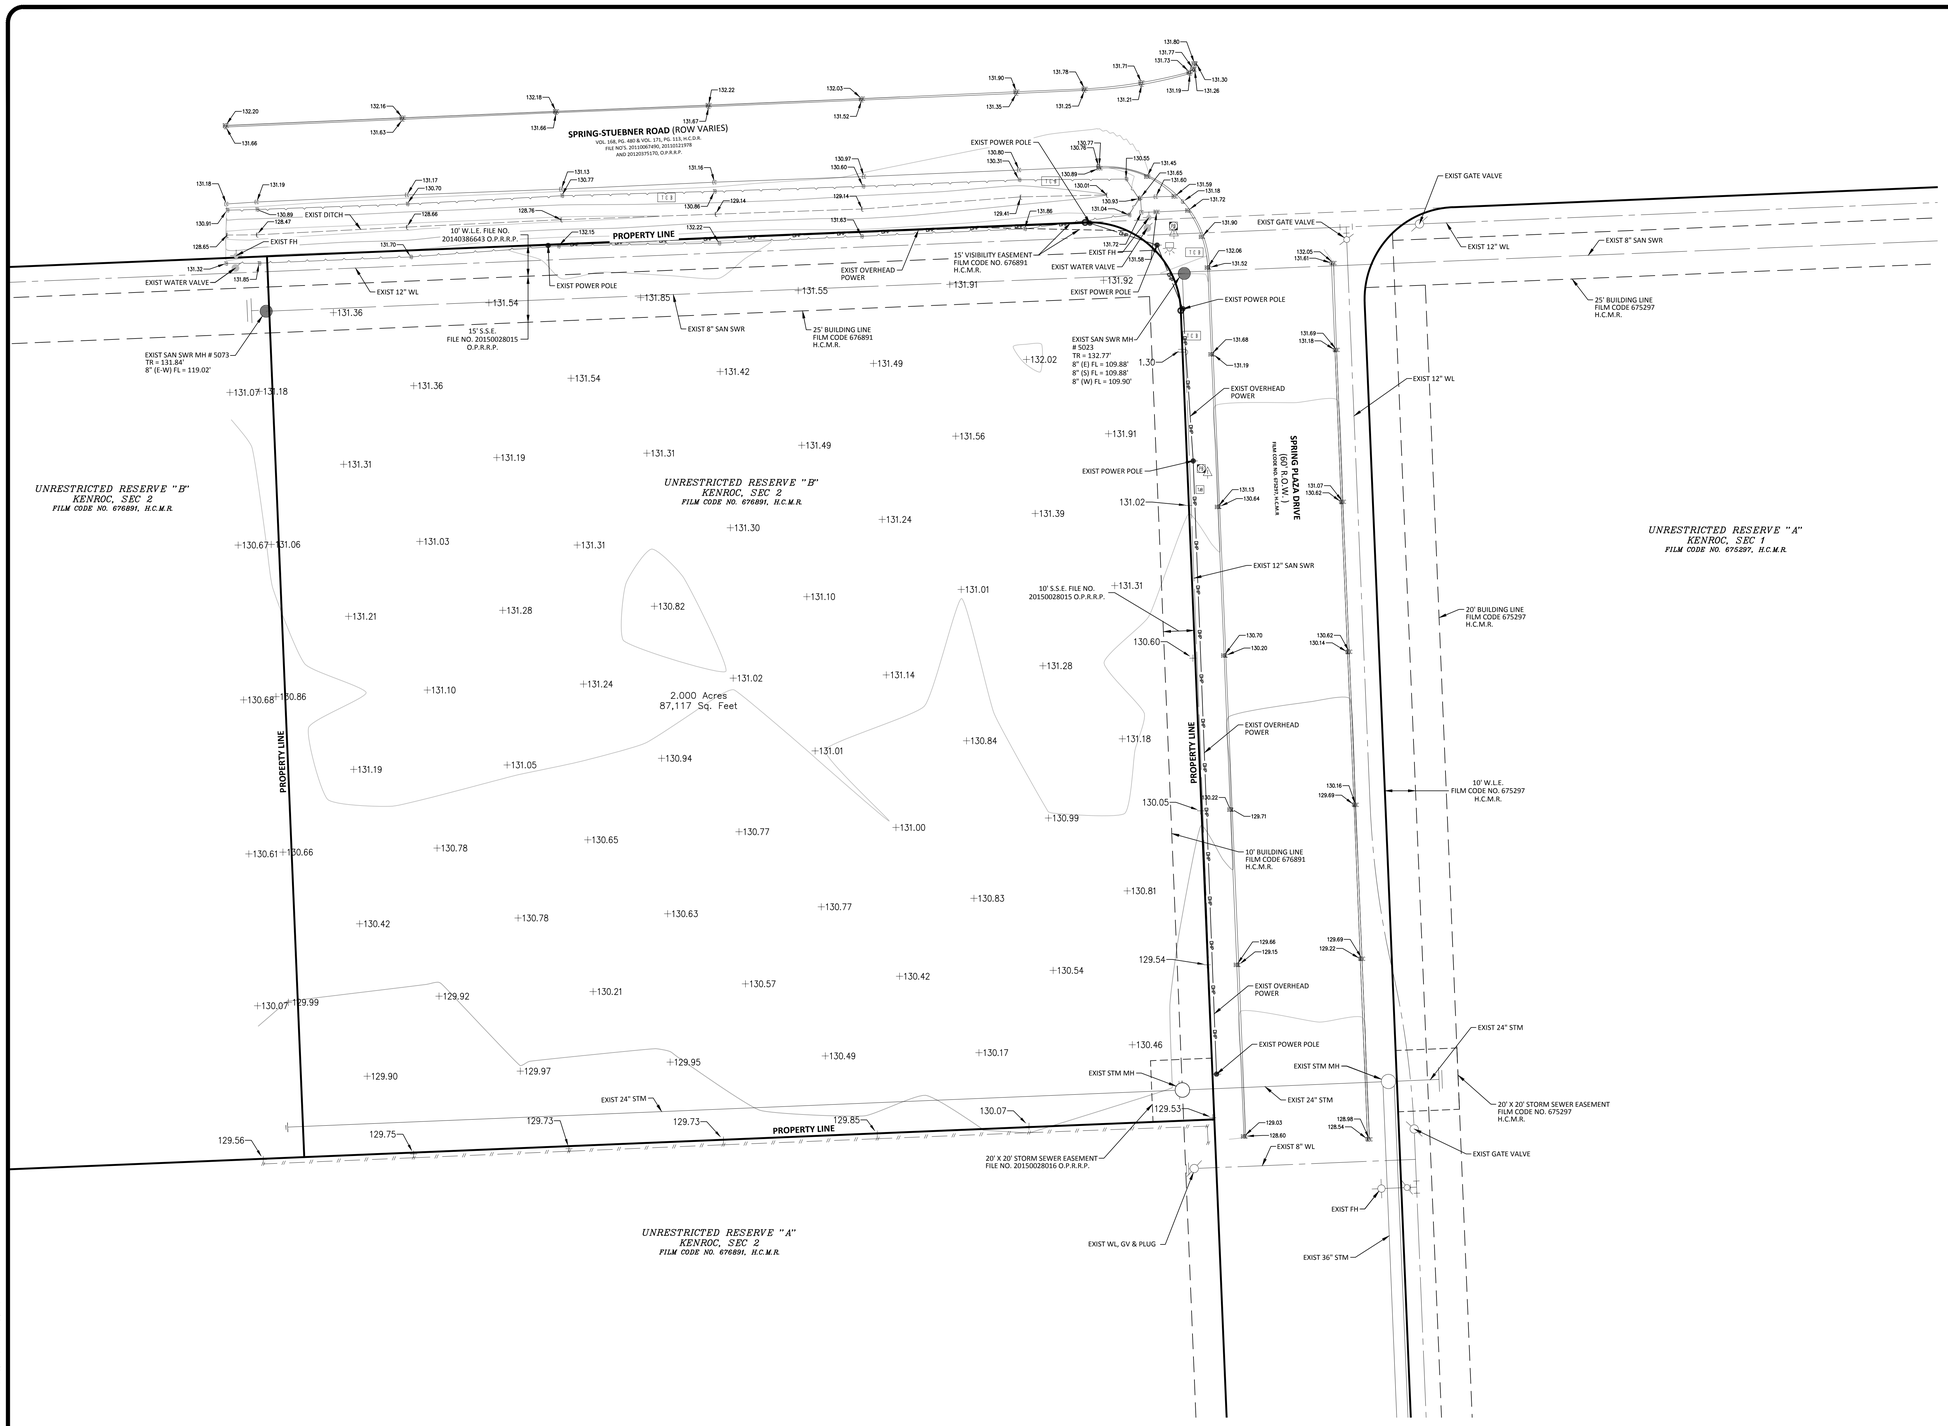

LEGEND

76 EXISTING CONTOUR

HORIZONTAL NOTE: (BEARING AND COORDINATES) NAD 83 - TEXAS STATE PLANE, SOUTH CENTRAL ZONE (4024) SURFACE VALUES - GRID COORDINATES WERE SCALED UP TO SURFACE VALUES ABOUT 0,0 USING A SCALE FACTOR OF 1.00013.

PRIMARY BENCHMARK: FLOODPLAIN REFERENCE MARK NUMBER 110430 IS A HCFCD BRASS DISK STAMPED BM110430 ON THE NORTH END OF A HEADWALL ON INTERSTATE NO. 45 NORTHBOUND FRONTAGE ROAD, LOCATED ON THE DOWNSTREAM SIDE OF WUNSCHE GULLY IN KEYMAP 292P IN THE CYPRESS WATERSHED NEAR STREAM K120-03-00 ELEV. 121.71 FEET NAVD 1988, 2001 ADJUSTED.

PERMIT / BID ISSUE 01/31/2019

THIS DOCUMENT IS RELEASED FOR THE PURPOSE OF REVIEW UNDER THE AUTHORITY OF ISAAC MUÑIZ, P.E. 125839 ON 2-8-19. IT IS NOT TO BE USED FOR CONSTRUCTION PURPOSES.

CDA Architects
Member American Institute of Architects
20445 State Hwy 249, Suite 200
Houston, Texas 77070
832/678-9232 Fax 832/678-9240

IDS Engineering Group
13430 NW. Freeway
Suite 700
Houston, Tx. 77040
713.462.3178
TBPE# F-002726
TBPLS 10110700

EXISTING CONDITIONS PLAN

Ashton Gray Retail - Kenroc

SOUTHWEST CORNER OF SPRING STUEBNER AND SPRING PLAZA, HARRIS COUNTY, TEXAS

SCALE: 1" = 20'
PROJECT:
DATE:
C2.0